
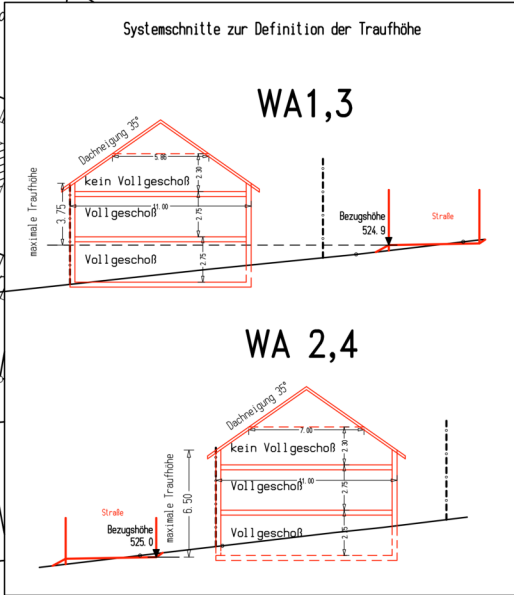


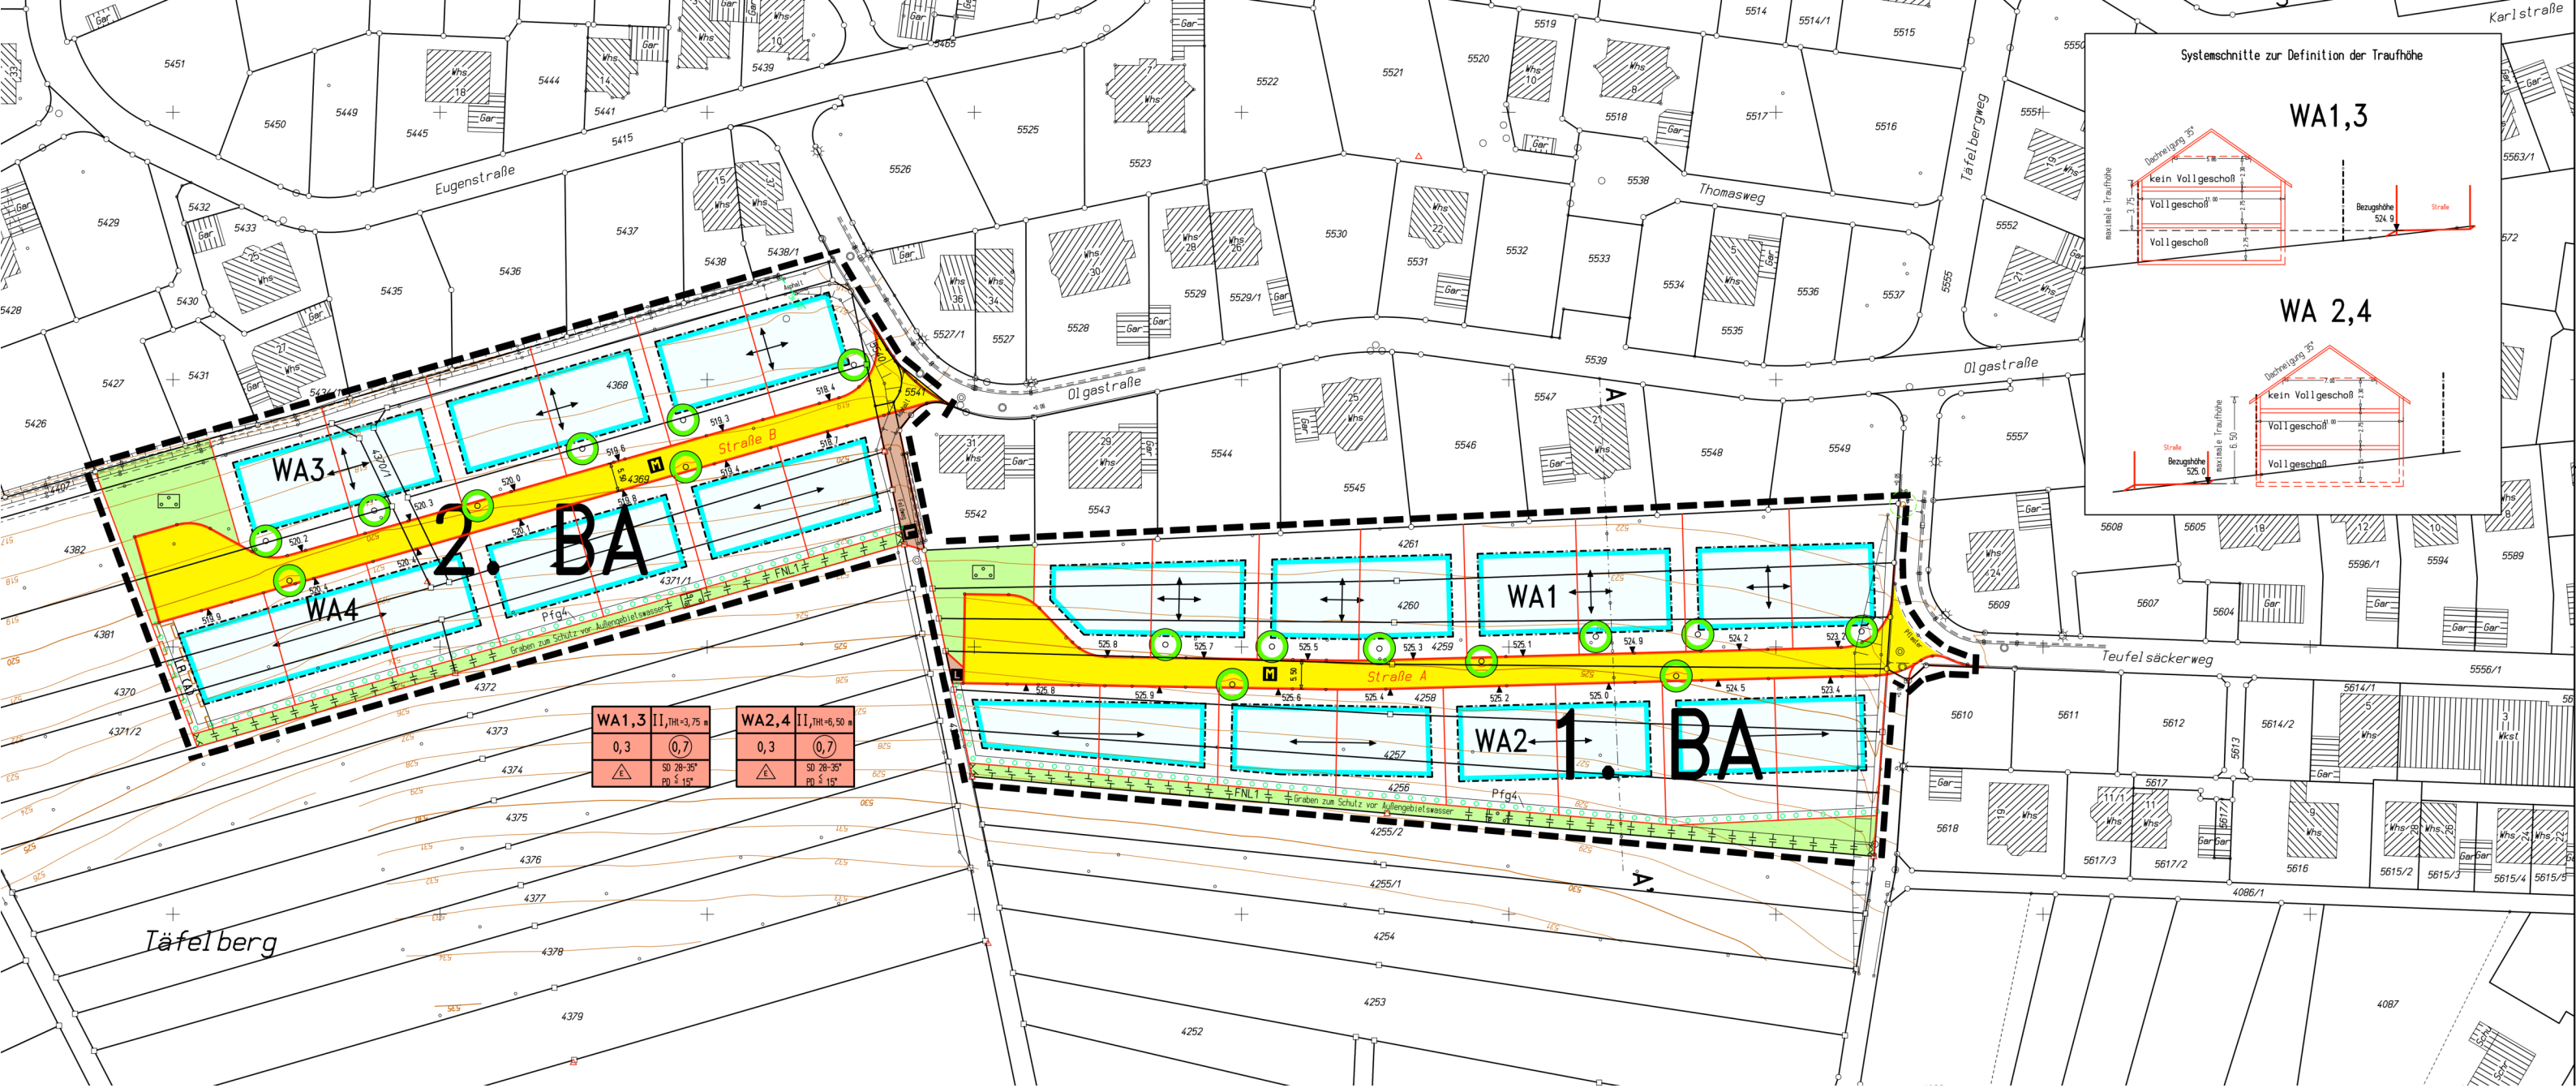

WA1,3	II, TH=3,75 m
0,3	0,7
△	SD 28-35° PD ≤ 15°

WA2,4	II, TH=6,50 m
0,3	0,7
△	SD 28-35° PD ≤ 15°